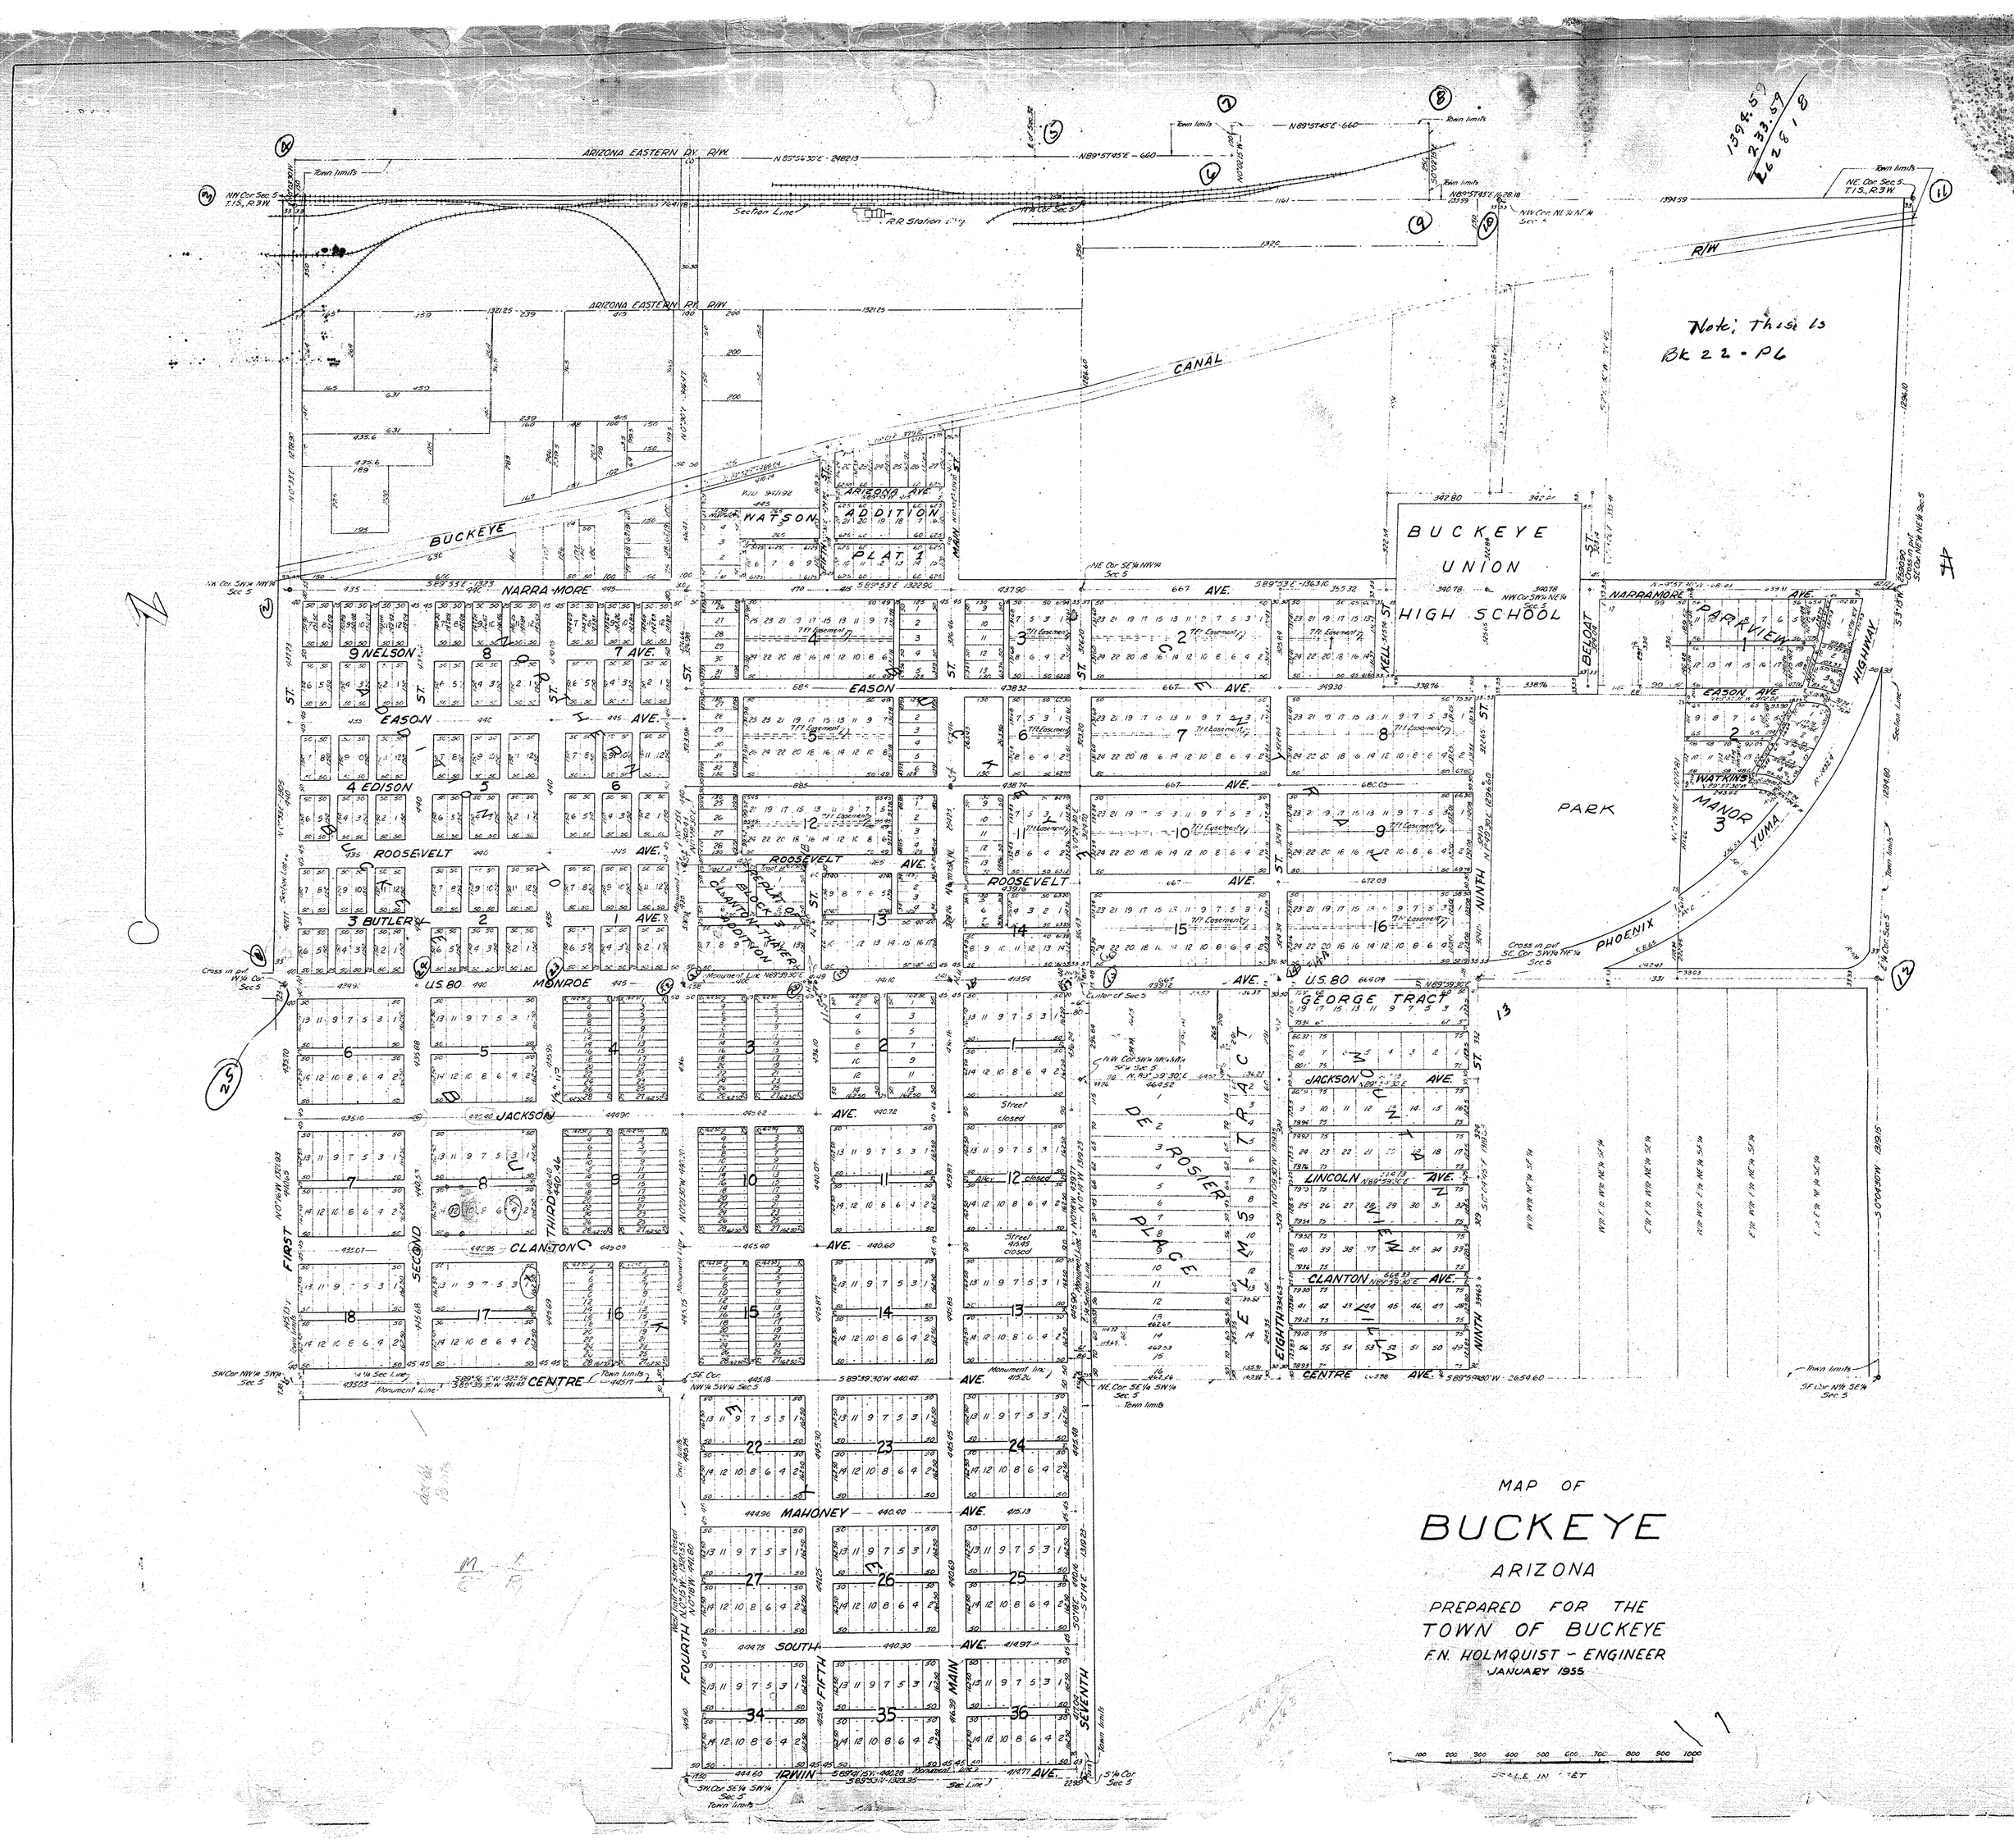

MAP OF
BUCKEYE
ARIZONA
PREPARED FOR THE
TOWN OF BUCKEYE
F.N. HOLMQUIST - ENGINEER
JANUARY 1955
Note: This is Bk 22 - P6
BUCKEYE UNION HIGH SCHOOL
PARK
WATSON ADDITION PLAT 1
GEORGE TRACT
DE ROSIER PLACE
ELMS TRACT
MOUNTAIN VIEW VILLA
ARIZONA EASTERN RY. R/W
BUCKEYE CANAL
NARRAMORE AVE.
EASON AVE.
ROOSEVELT AVE.
MONROE AVE.
JACKSON AVE.
CLANTON AVE.
CENTRE AVE.
MAHONEY AVE.
SOUTH AVE.
IRWIN AVE.
FIRST ST.
SECOND ST.
THIRD ST.
FOURTH ST.
FIFTH ST.
MAIN ST.
SEVENTH ST.
NINTH ST.
EIGHTH ST.
BELOAT ST.
KELL ST.
PHOENIX HIGHWAY
YUMA
WATKINS MANOR
PARKVIEW
U.S. 80
Town limits
Section Line
R.R. Station