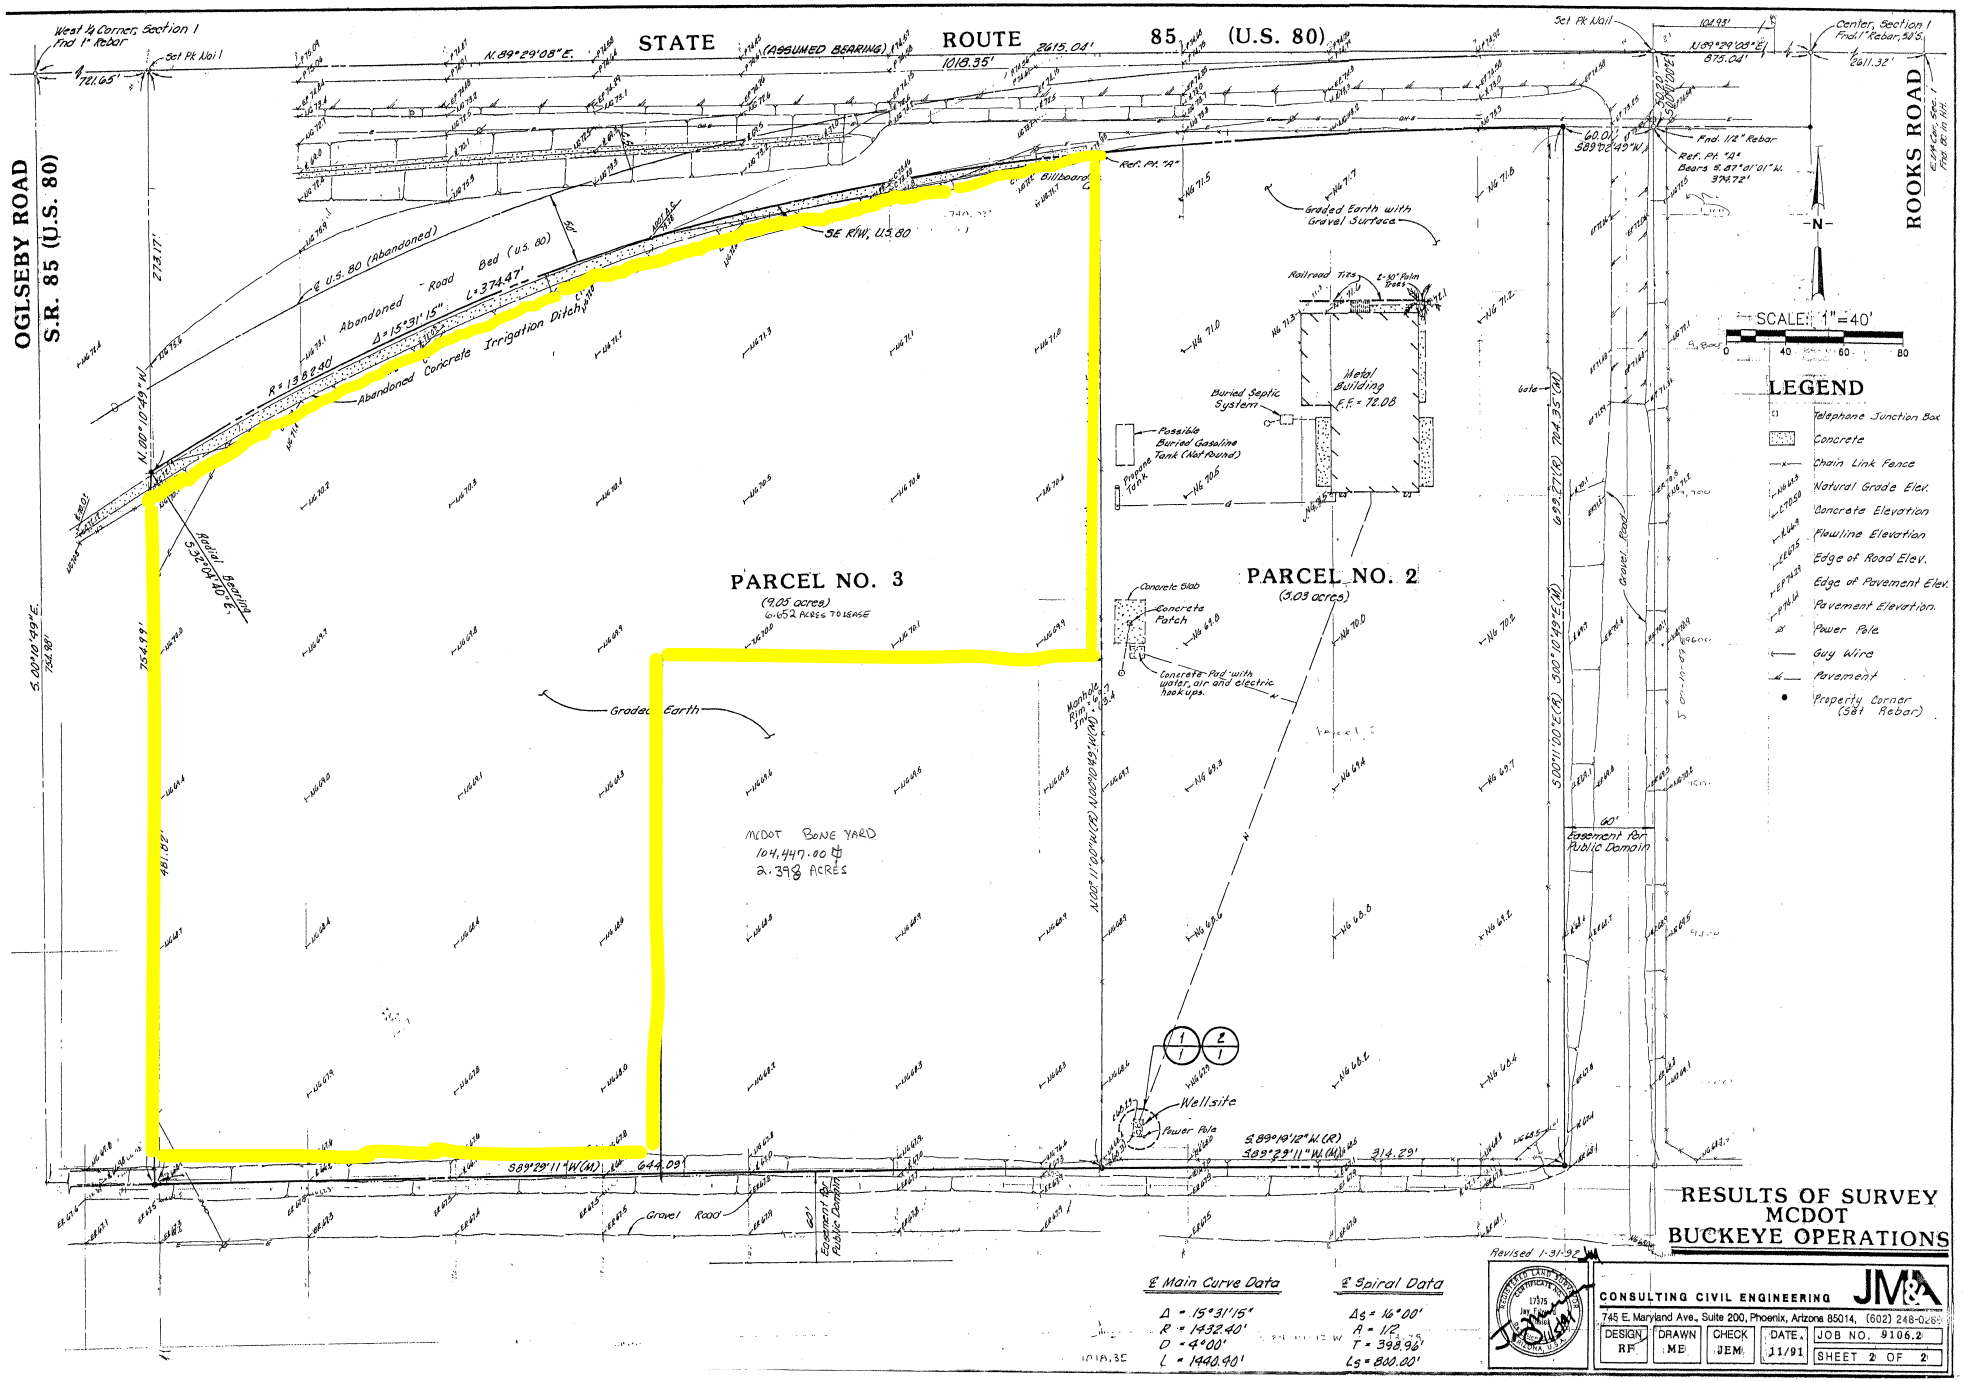
STATE ROUTE 85 (U.S. 80)
(ASSUMED BEARING)
OGLSEBY ROAD
S.R. 85 (U.S. 80)
ROOKS ROAD
PARCEL NO. 3
(9.05 acres)
6.652 ACRES TO LEASE
PARCEL NO. 2
(5.03 acres)
MCDOT BONE YARD
104,447.00
2.398 ACRES
Abandoned Road Bed (U.S. 80)
Abandoned Concrete Irrigation Ditch
Graded Earth
Graded Earth with Gravel Surface
Metal Building
F.F. = 72.08
Buried Septic System
Possible Buried Gasoline Tank (Not Found)
Concrete Slab
Concrete Patch
Concrete Pad with water, air and electric hook ups.
Wellsite
Power Pole
Gravel Road
Easement for Public Domain
SCALE: 1"=40'
LEGEND
Telephone Junction Box
Concrete
Chain Link Fence
Natural Grade Elev.
Concrete Elevation
Flowline Elevation
Edge of Road Elev.
Edge of Pavement Elev.
Pavement Elevation
Power Pole
Guy Wire
Pavement
Property Corner (Set Rebar)
℄ Main Curve Data
Δ = 15°31'15"
R = 1432.40'
D = 4°00'
L = 1440.40'
℄ Spiral Data
Δs = 16°00'
A = 1/2
T = 398.96'
Ls = 800.00'
Revised 1-31-92
RESULTS OF SURVEY
MCDOT
BUCKEYE OPERATIONS
CONSULTING CIVIL ENGINEERING
JM&A
745 E. Maryland Ave., Suite 200, Phoenix, Arizona 85014, (602) 248-0269
DESIGN RF
DRAWN ME
CHECK JEM
DATE 11/91
JOB NO. 9106.2
SHEET 2 OF 2